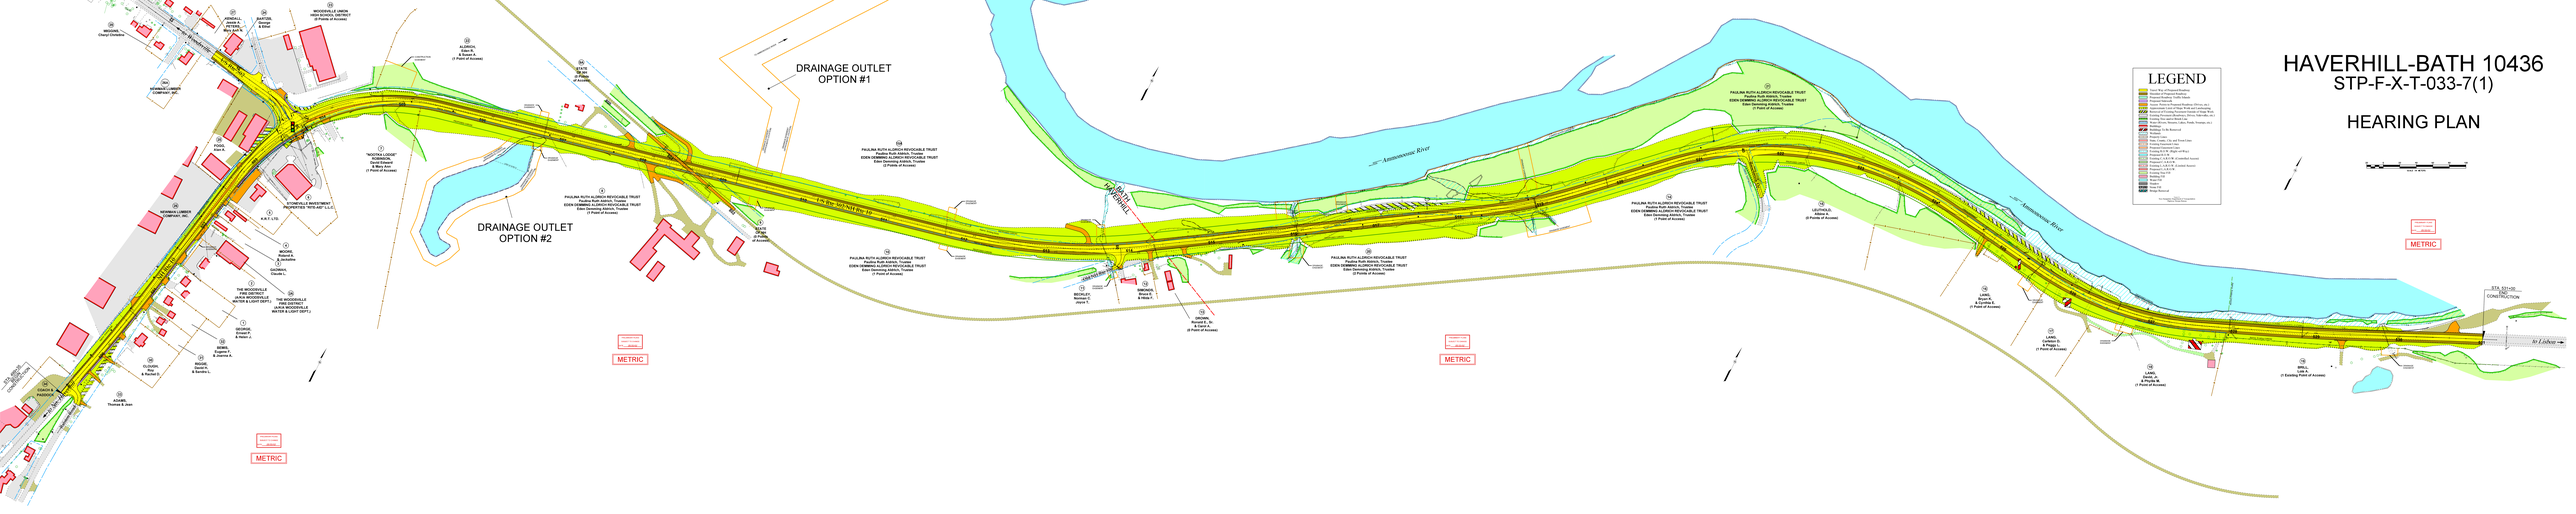
HAVERHILL-BATH 10436
STP-F-X-T-033-7(1)
HEARING PLAN
LEGEND
DRAINAGE OUTLET OPTION #1
DRAINAGE OUTLET OPTION #2
Ammonoosuc River
Ammonoosuc River
Ice Pond Brook
Ice Pond Brook
Ice Pond Brook